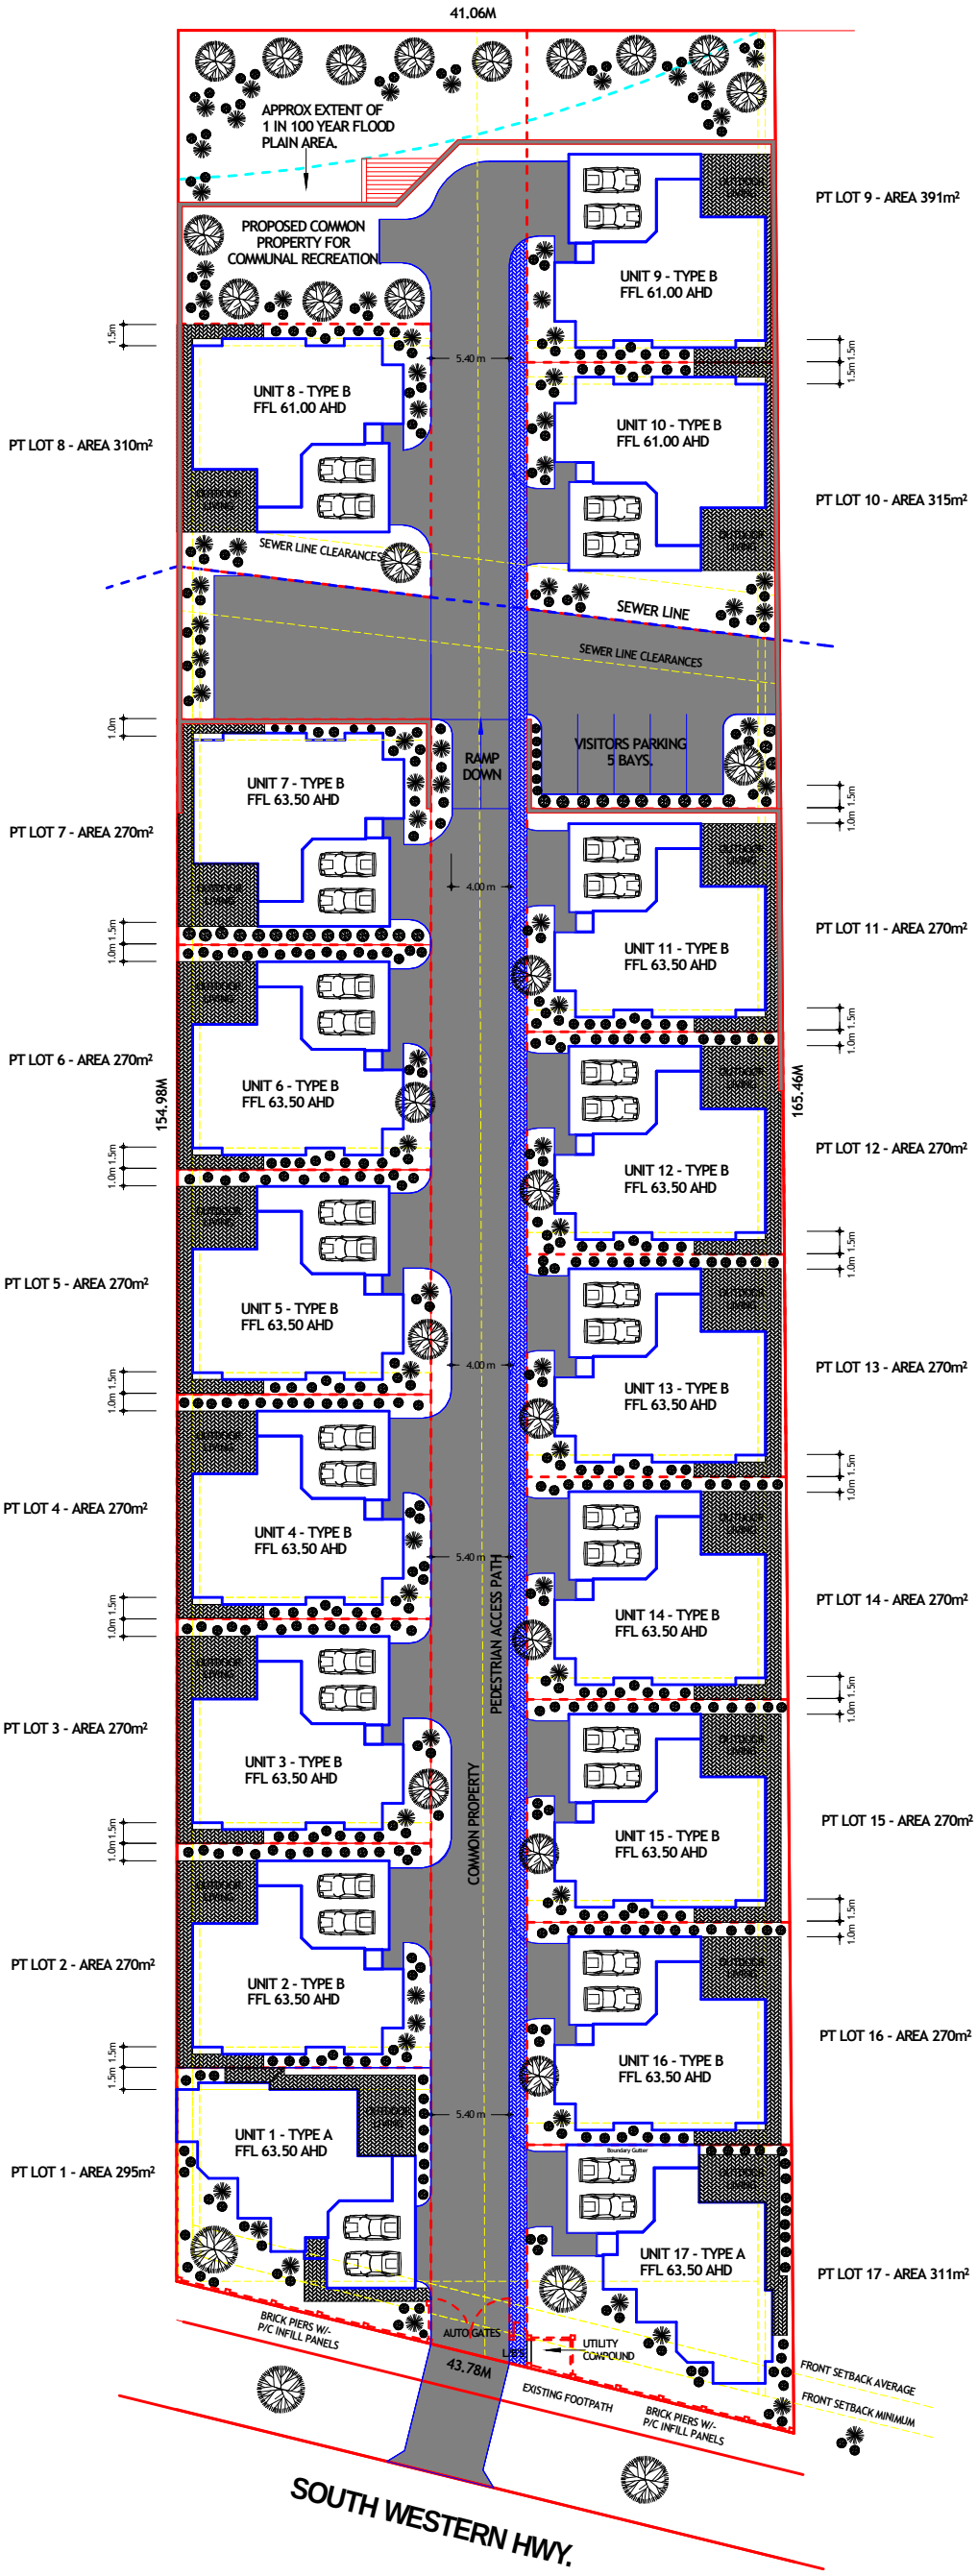

SITE PLAN 1:500

PROPOSED UNIT DEVELOPMENT ON LOTS 23 & 24 SOUTH WESTERN HWY. DONNYBROOK.

strataplex

© COPYRIGHT
THIS SKETCH IS INDICATIVE ONLY ROOM SIZES, AREAS & WINDOWS MAY CHANGE AT WORKING DRAWING STAGE TO SUIT BRICK DIMENSIONING.