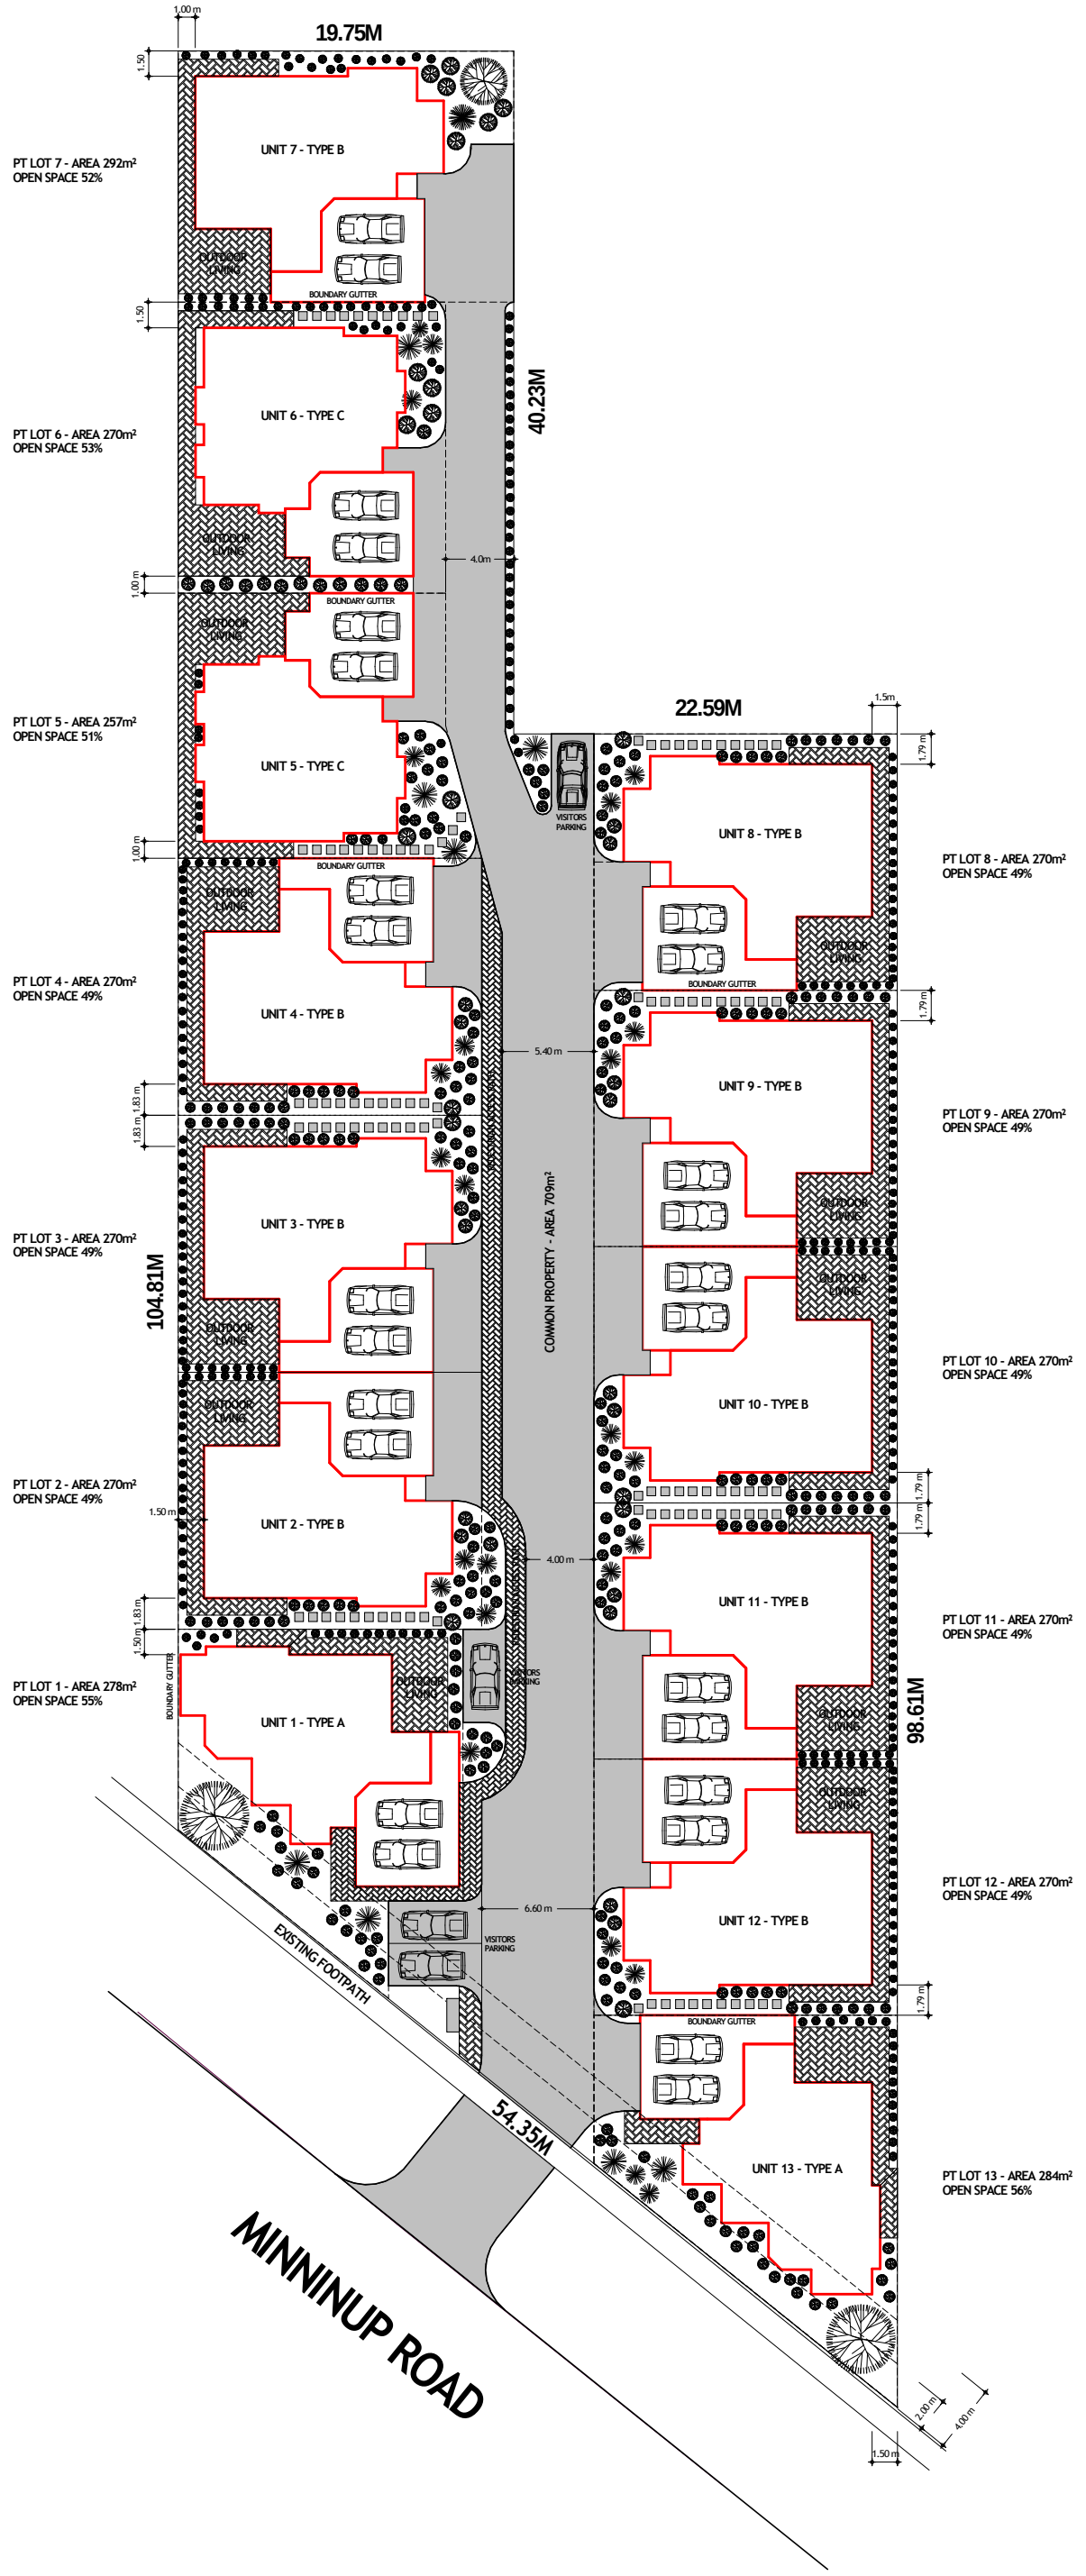

SITE PLAN
1:200

PROPOSED UNIT DEVELOPMENT ON
LOTS 34 & 35 MINNINUP ROAD BUNBURY

NOTES

PRELIMINARY PLAN ONLY SETBACKS, AREAS AND BOUNDARIES TO BE VARIFIED AT WORKING DRAWINGS.

PAVING AREAS:

TOTAL BRICK PAVING 556m²
TOTAL HOTMIX DRIVEWAY 940m²

strataplex

© COPYRIGHT
THIS SKETCH IS INDICATIVE ONLY ROOM SIZES, AREAS & WINDOWS MAY CHANGE AT WORKING DRAWING STAGE TO SUIT BRICK DIMENSIONING.