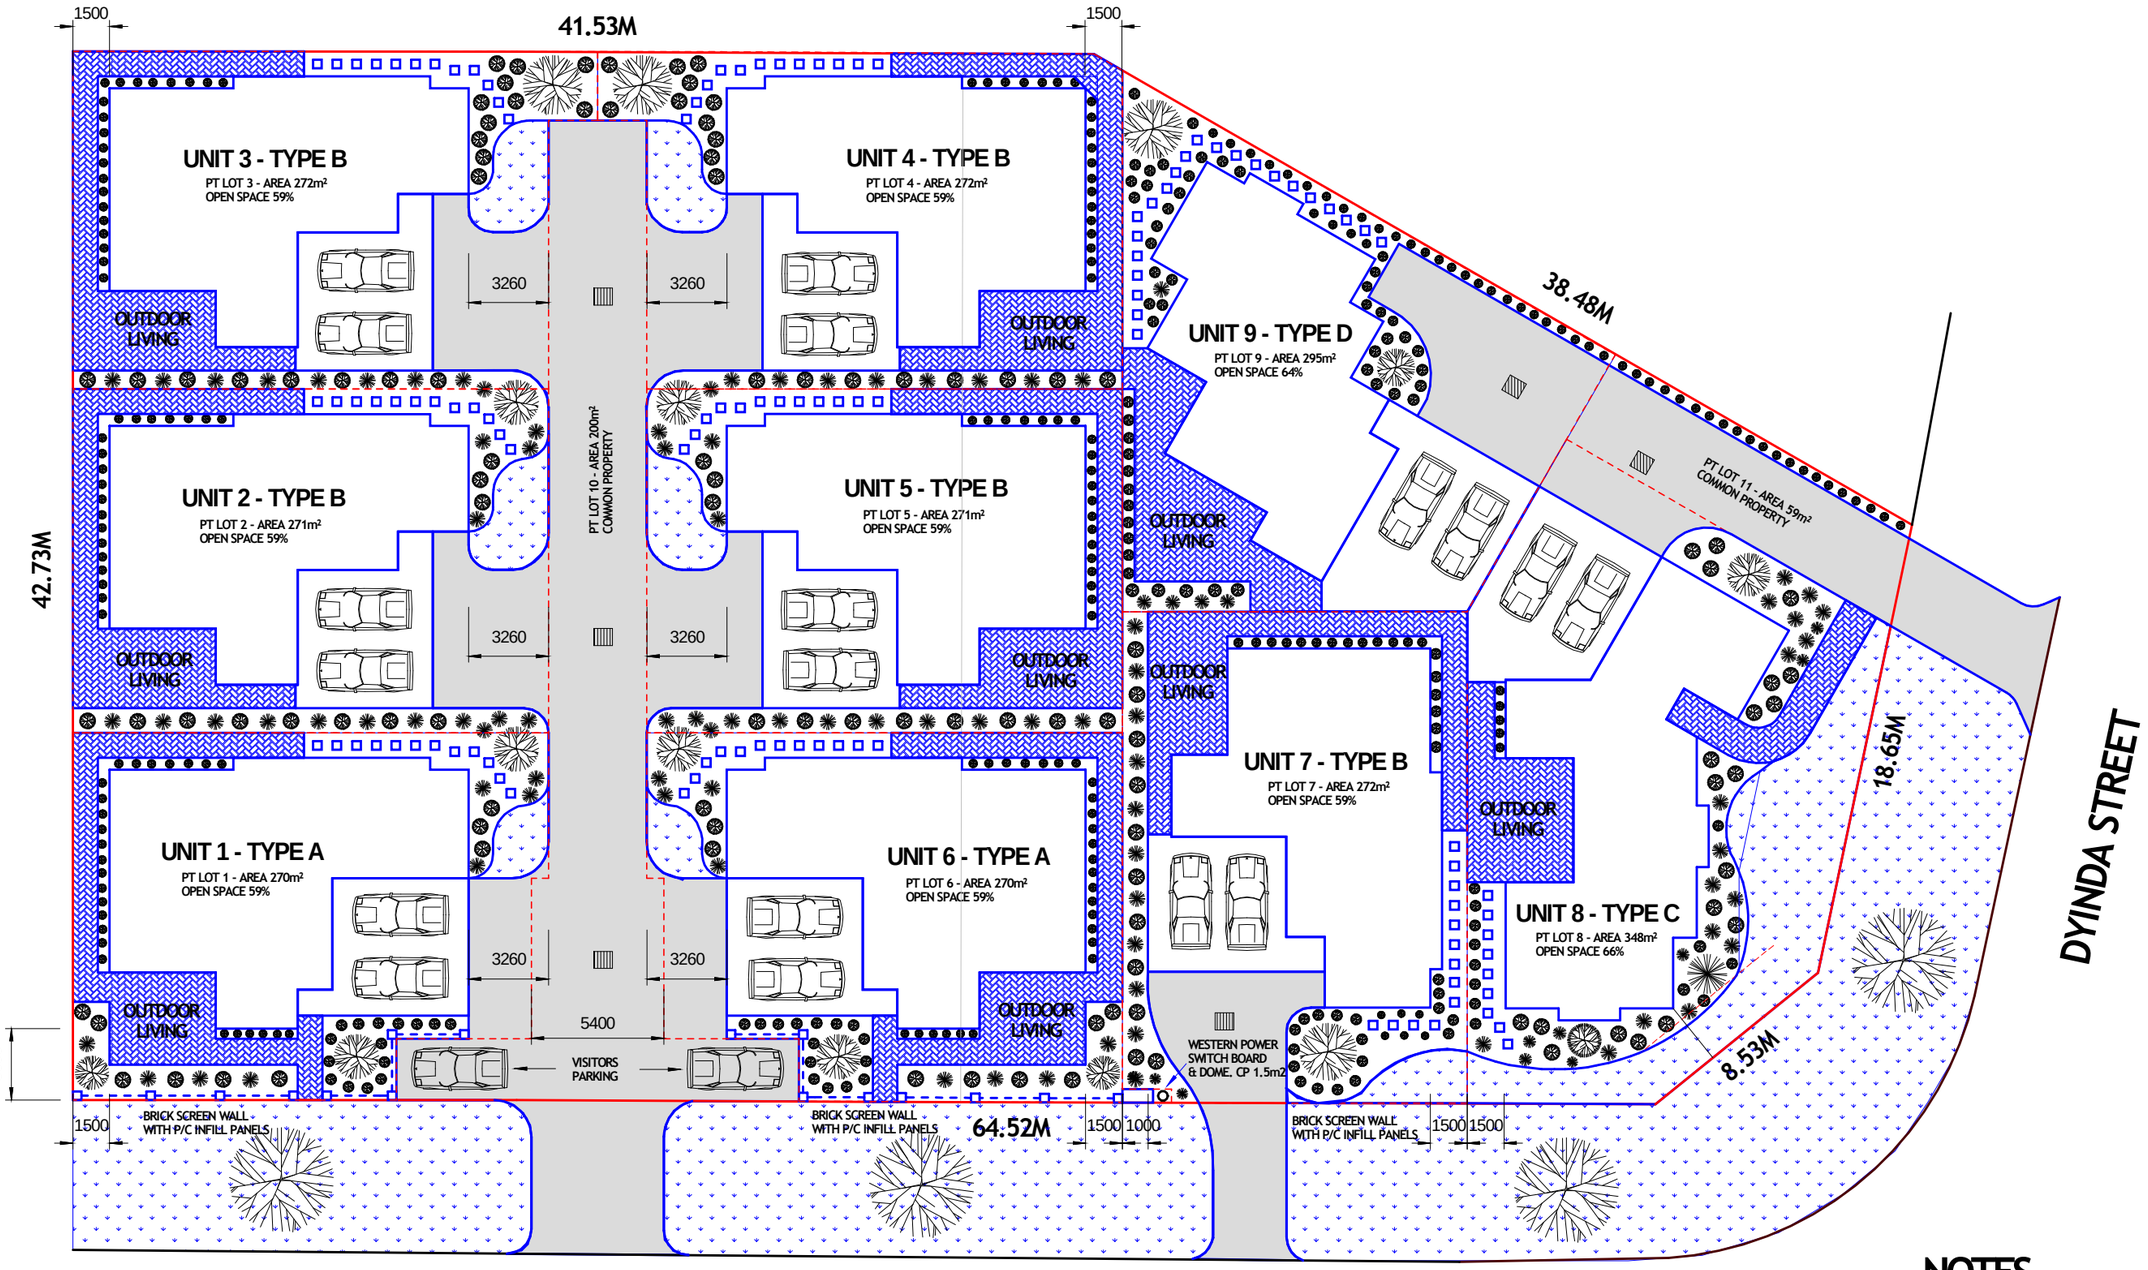

SITE PLAN 1:250

YORLA ROAD

NOTES

PRELIMINARY PLAN ONLY SETBACKS, AREAS AND BOUNDARIES TO BE VARIFIED AT WORKING DRAWINGS.

PROPOSED UNIT DEVELOPMENT ON LOTS 250,251 & 4832 CNR YORLA ROAD & DYINDA STREET, CAREY PARK.

strataplex
residential unit development & design

© COPYRIGHT
THIS SKETCH IS INDICATIVE ONLY ROOM SIZES, AREAS & WINDOWS MAY CHANGE AT WORKING DRAWING STAGE TO SUIT BRICK DIMENSIONING.